NOTES:

1. SEE SPECIAL PROVISIONS FOR SITE ACCESS REQUIREMENTS.
2. PROTECT TREES AND PROVIDE A HIGH VISIBILITY FENCE ALONG DRIP LINE.
3. ALL CONSTRUCTION STAGING AREAS ARE TO BE RESTORED AND RESEEDED.
4. REMOVAL OF TREES IS INCLUDED IN THE "CLEARING AND GRUBBING" BID ITEM.

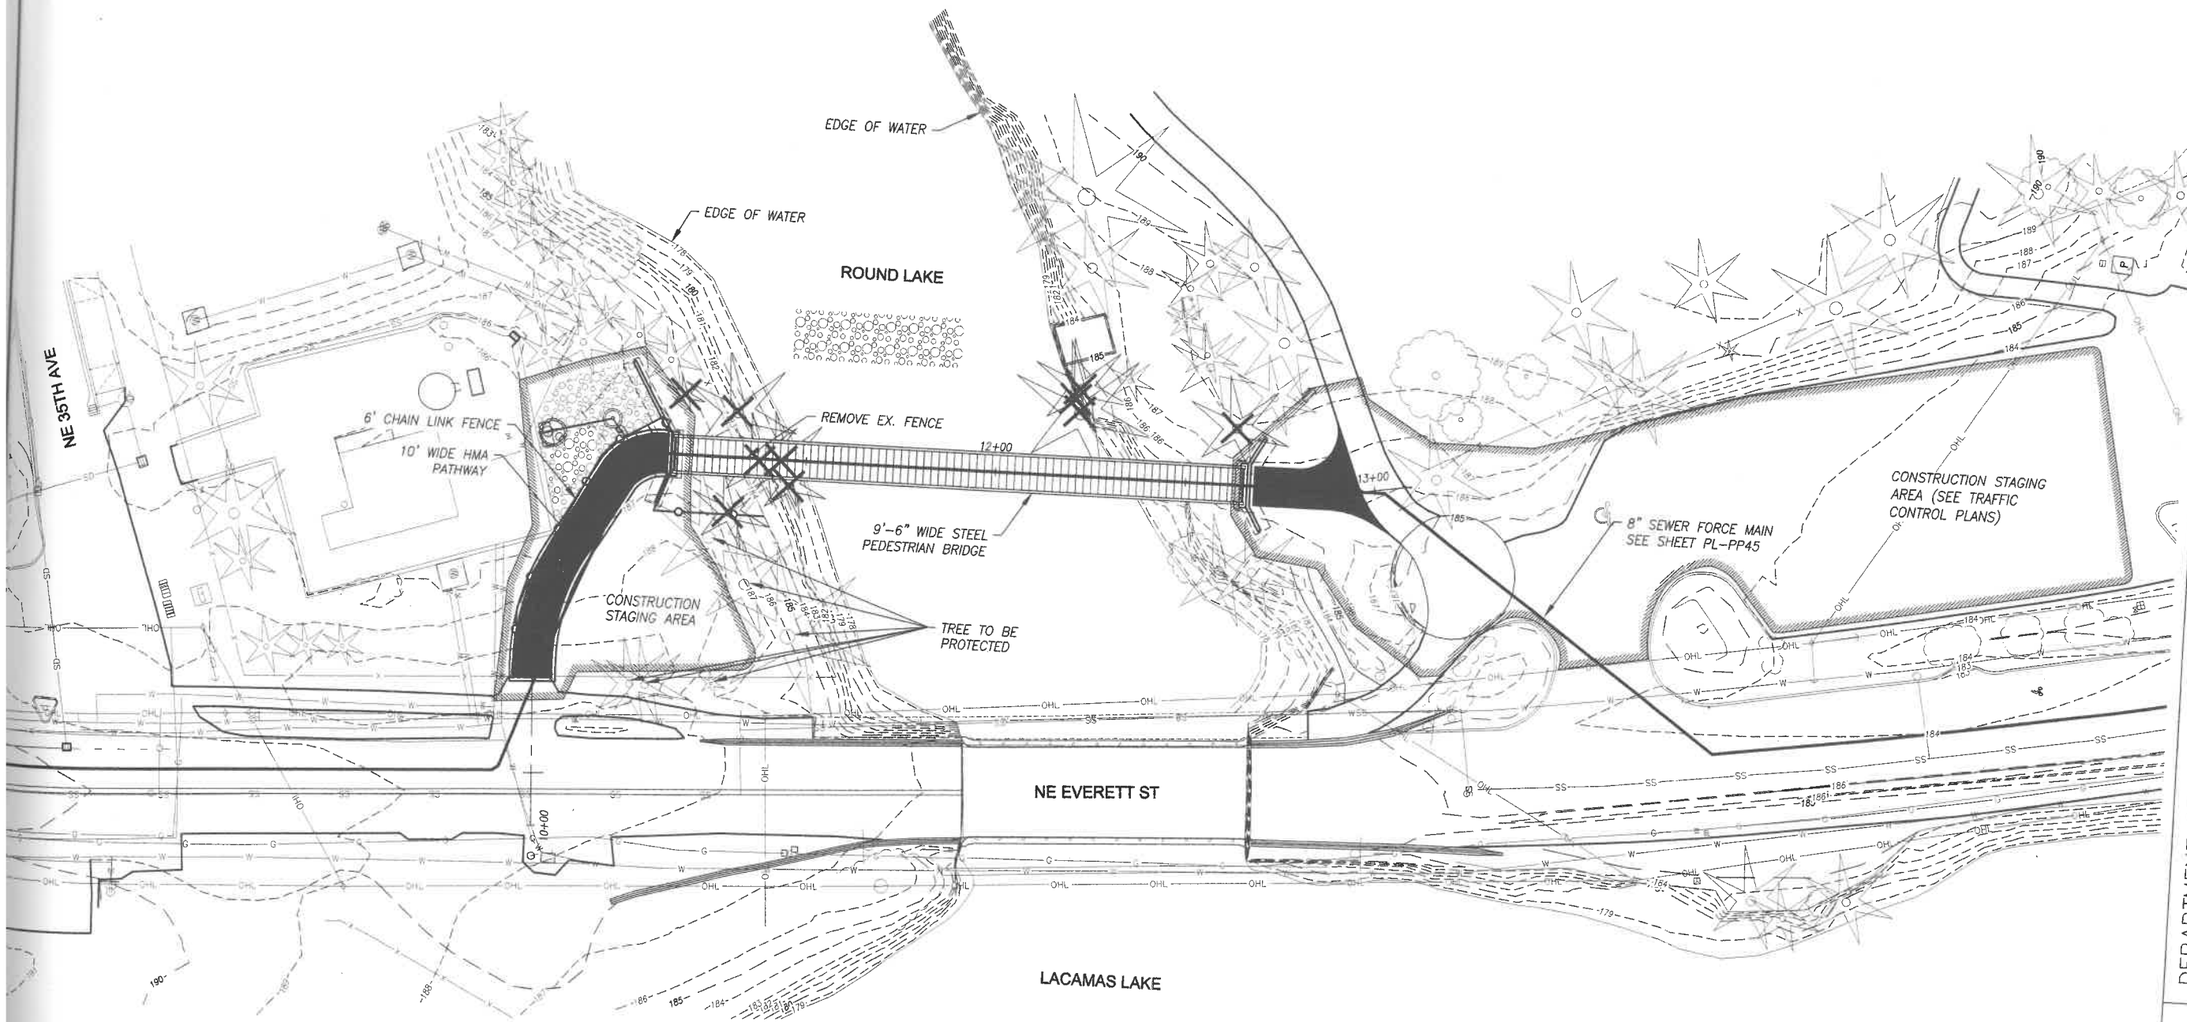

LEGEND:

- CONSTRUCTION STAGING AREA BOUNDARY
- TREE REMOVAL - (10) REQUIRED
- NEW HMA PATHWAY

BRIDGE SITE PLAN

1" = 20'-0"

CALL 2 BUSINESS DAYS BEFORE YOU DIG
1-800-424-5555
"it's the law"
A FREE SERVICE
CLARK COUNTY UTILITIES COORDINATING COUNCIL

DATES	
DESIGN DATE:	FEBRUARY 2017
AS-BUILT DATE:	
SCALES	
HORIZONTAL:	AS SHOWN
VERTICAL:	AS SHOWN
CONTACTS	
DESIGNED BY:	NICK BROWN
APPROVED BY:	TIM KRAFT
PROJ. ENGR.:	RYAN BILLEN

City of Camas WASHINGTON
616 NE 4TH AVENUE
CAMAS, WA 98607
PH: (360) 834-3451

DEPARTMENT OF PUBLIC WORKS

CAMAS NORTH SHORE SEWER PROJECT

PEDESTRIAN BRIDGE DETAILS
BRIDGE SITE PLAN

DOUGLAS L. SARKANEN
STATE OF WASHINGTON
24136
PROFESSIONAL ENGINEER
2-24-17

CAMAS PROJECT NUMBER
WS-681C

STATUS	PAGE
DRAFT	