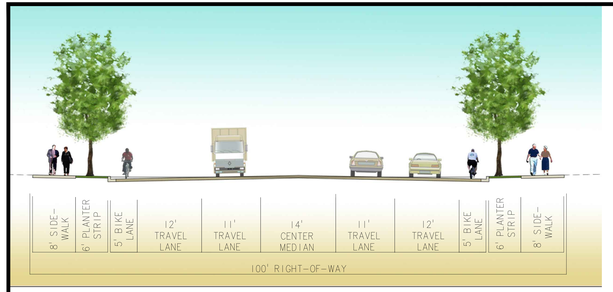

TYPICAL SECTION

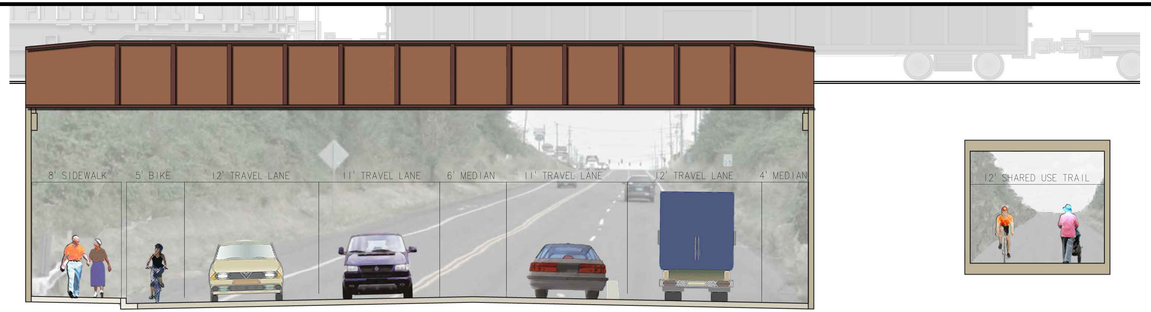

SECTION UNDER BRIDGE

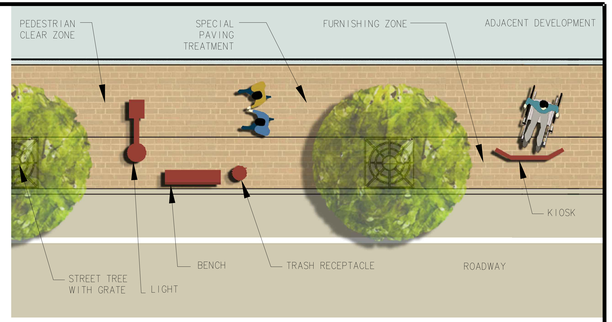

TYPICAL SIDEWALK AMENITIES

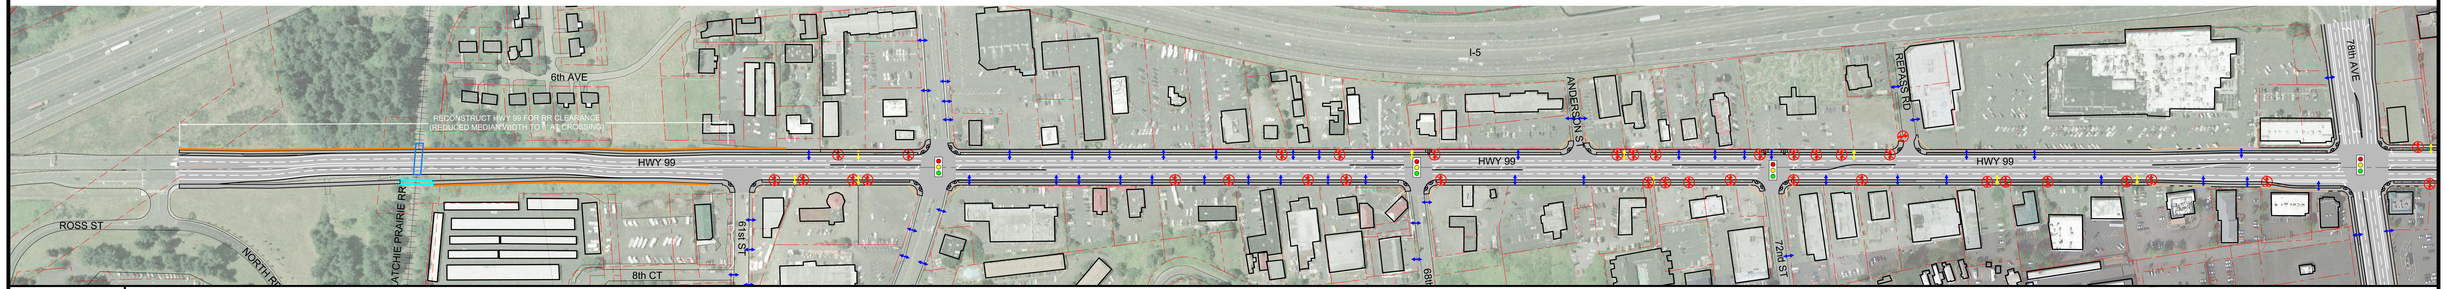

otak
engineers planners landscape architects surveyors
Headquarters
705 Washington Street
Suite 200
Vancouver, WA 98660
Phone: (360) 737-9613
FAX: (360) 737-9632
www.otak.com

HIGHWAY 99 IMPROVEMENT CONCEPTS

N
100 0 100 200 HORIZ
SCALE IN FEET

OPTION 3

CLARK COUNTY WASHINGTON
proud past, promising future