Clark County Building Safety Division

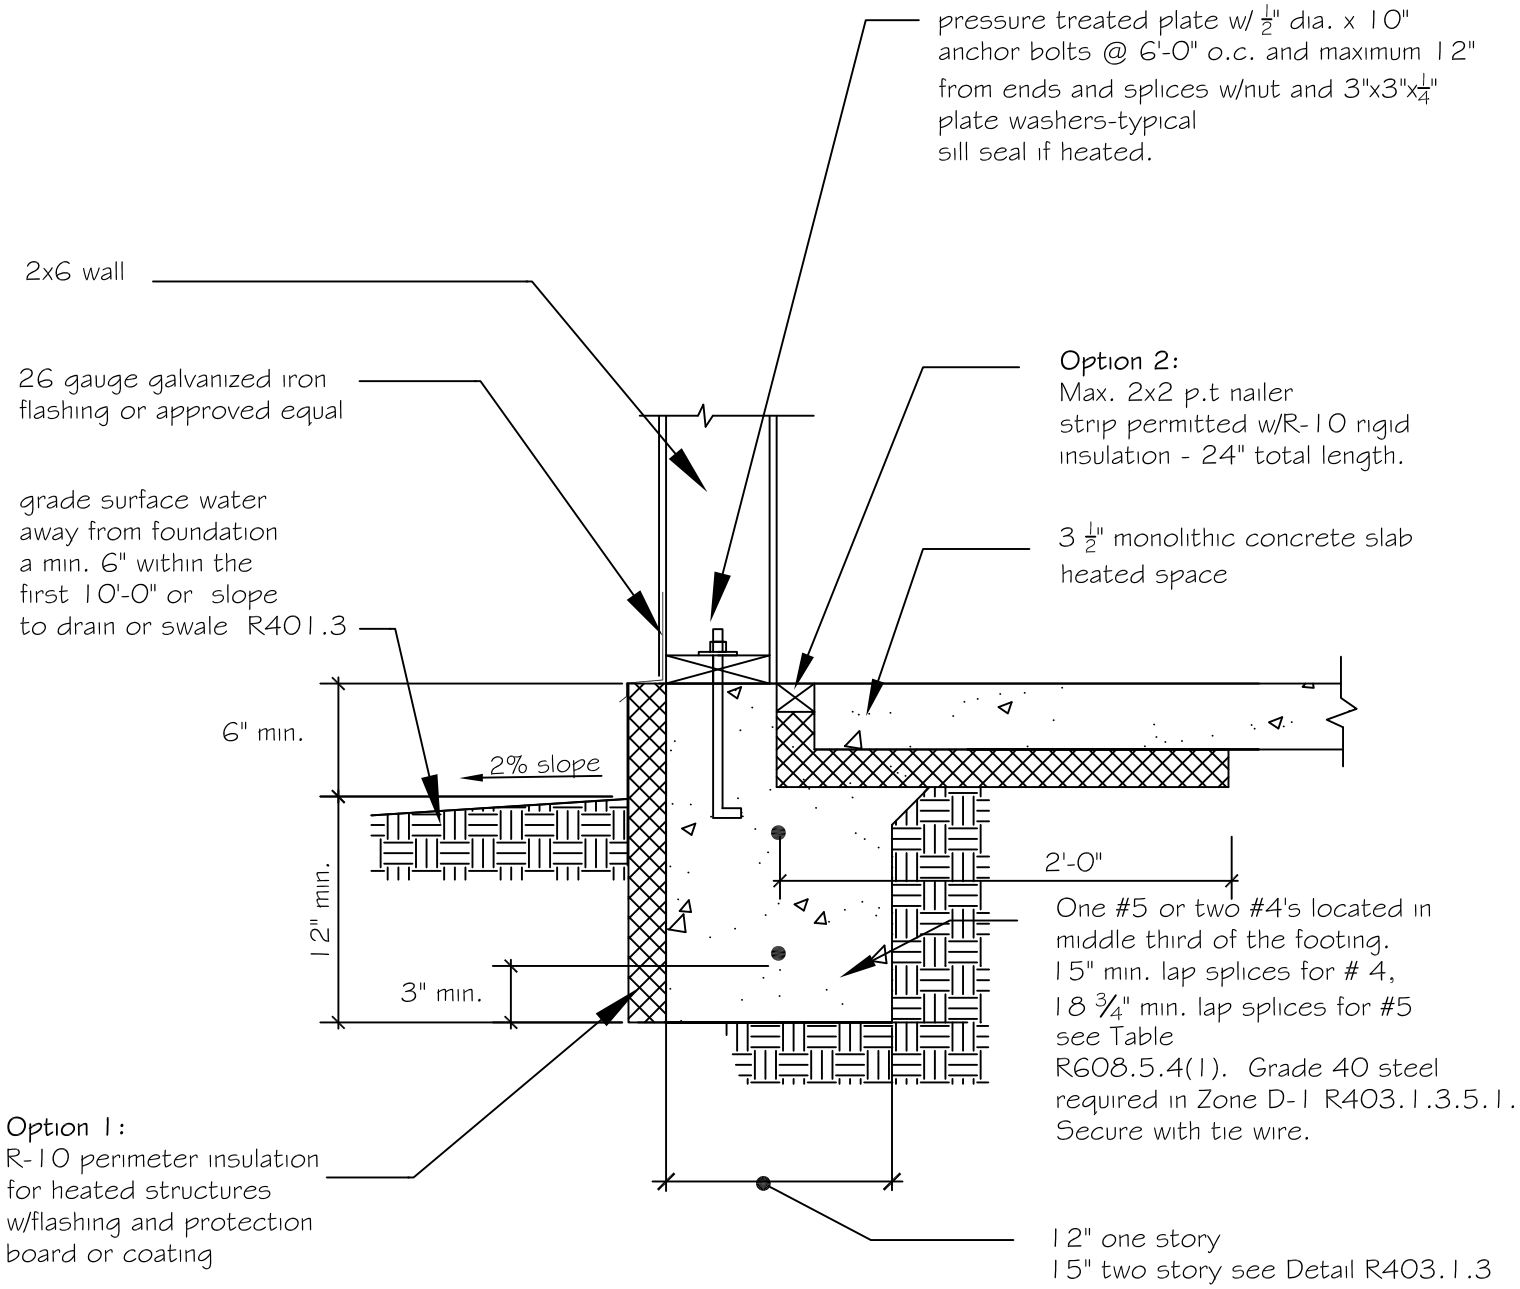

Slab on Grade Footing

drawn by mlm 7-1-16

FDN-2