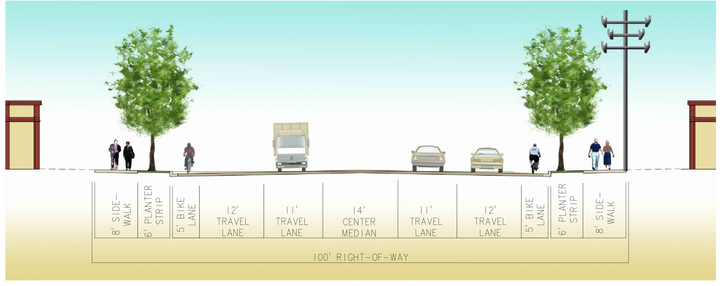

TYPICAL SECTION

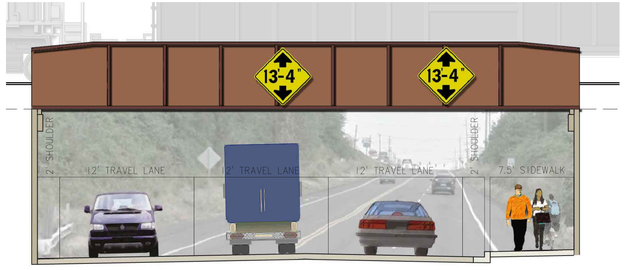

SECTION UNDER BRIDGE

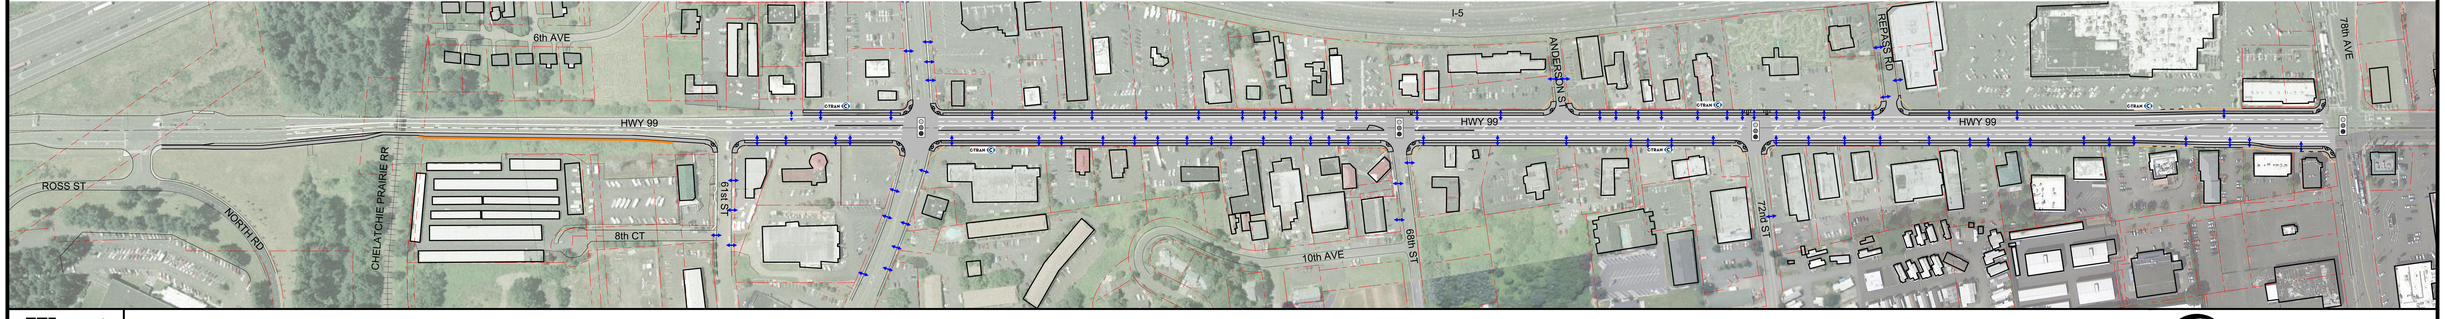

otak
engineers planners landscape architects surveyors

Otak/Gerald Parker
705 Washington Street, Suite 80
Vancouver, WA 98660
Phone: (360) 737-9613
FAX: (360) 737-9632
www.otak.com

HIGHWAY 99 IMPROVEMENT CONCEPTS

SCALE IN FEET

OPTION 2

CLARK COUNTY WASHINGTON
proud past, promising future