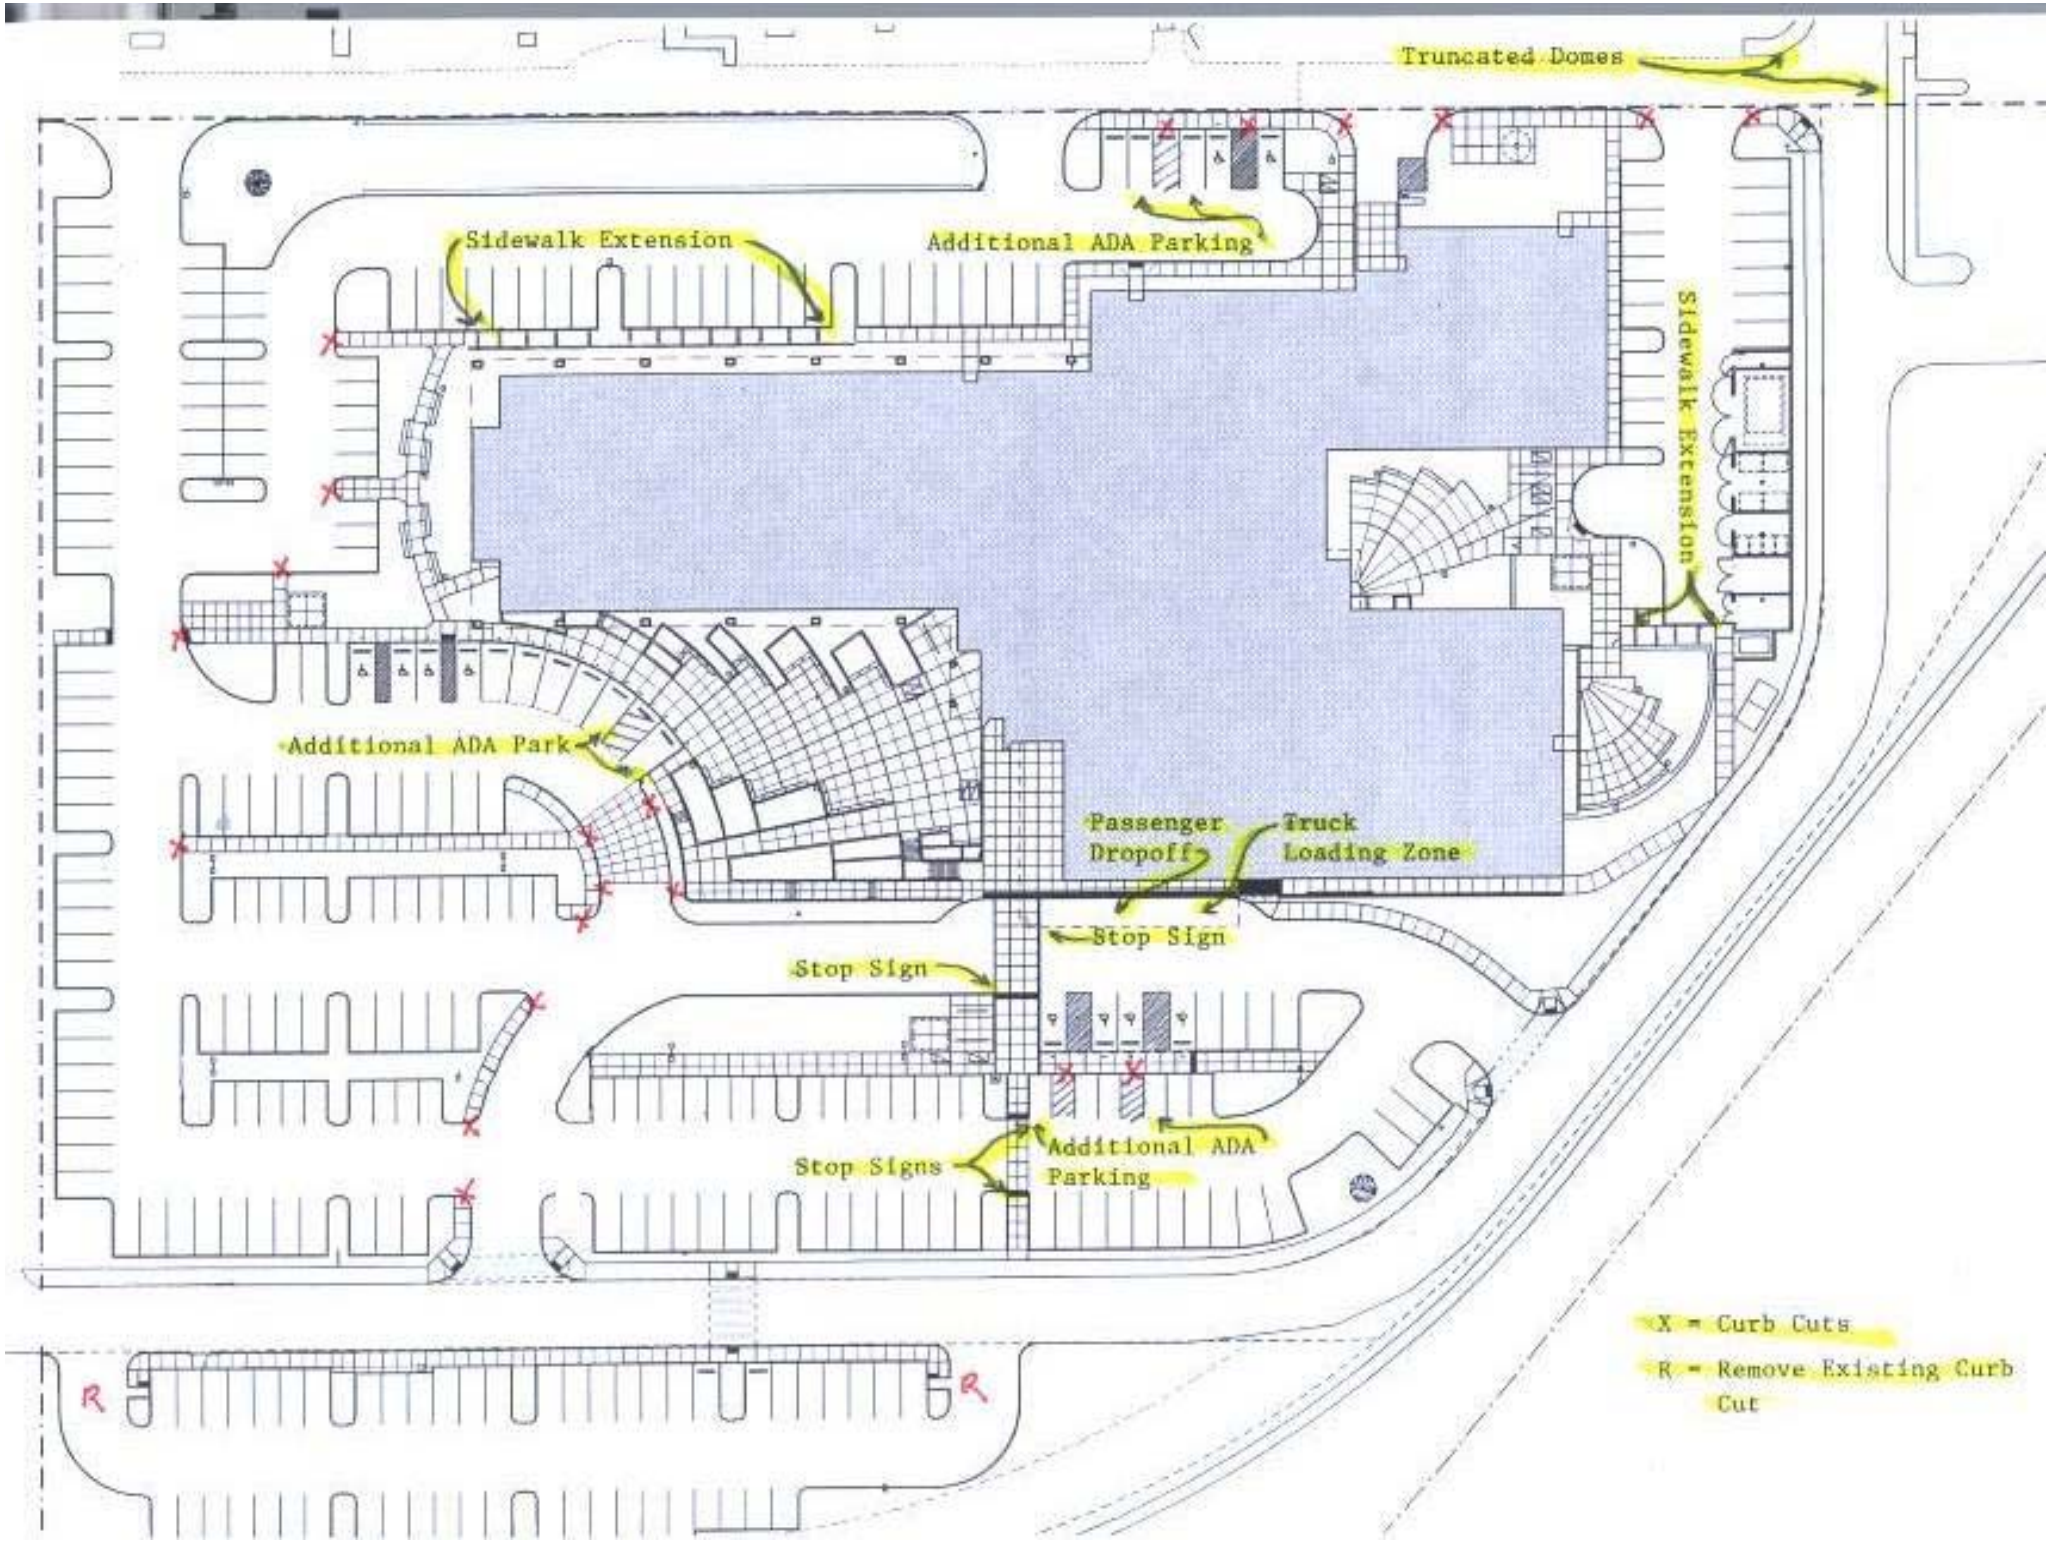
Truncated Domes
Sidewalk Extension
Additional ADA Parking
Sidewalk Extension
Additional ADA Park
Passenger Dropoff
Truck Loading Zone
Stop Sign
Stop Sign
Stop Signs
Additional ADA Parking
X = Curb Cuts
R = Remove Existing Curb Cut
R
R