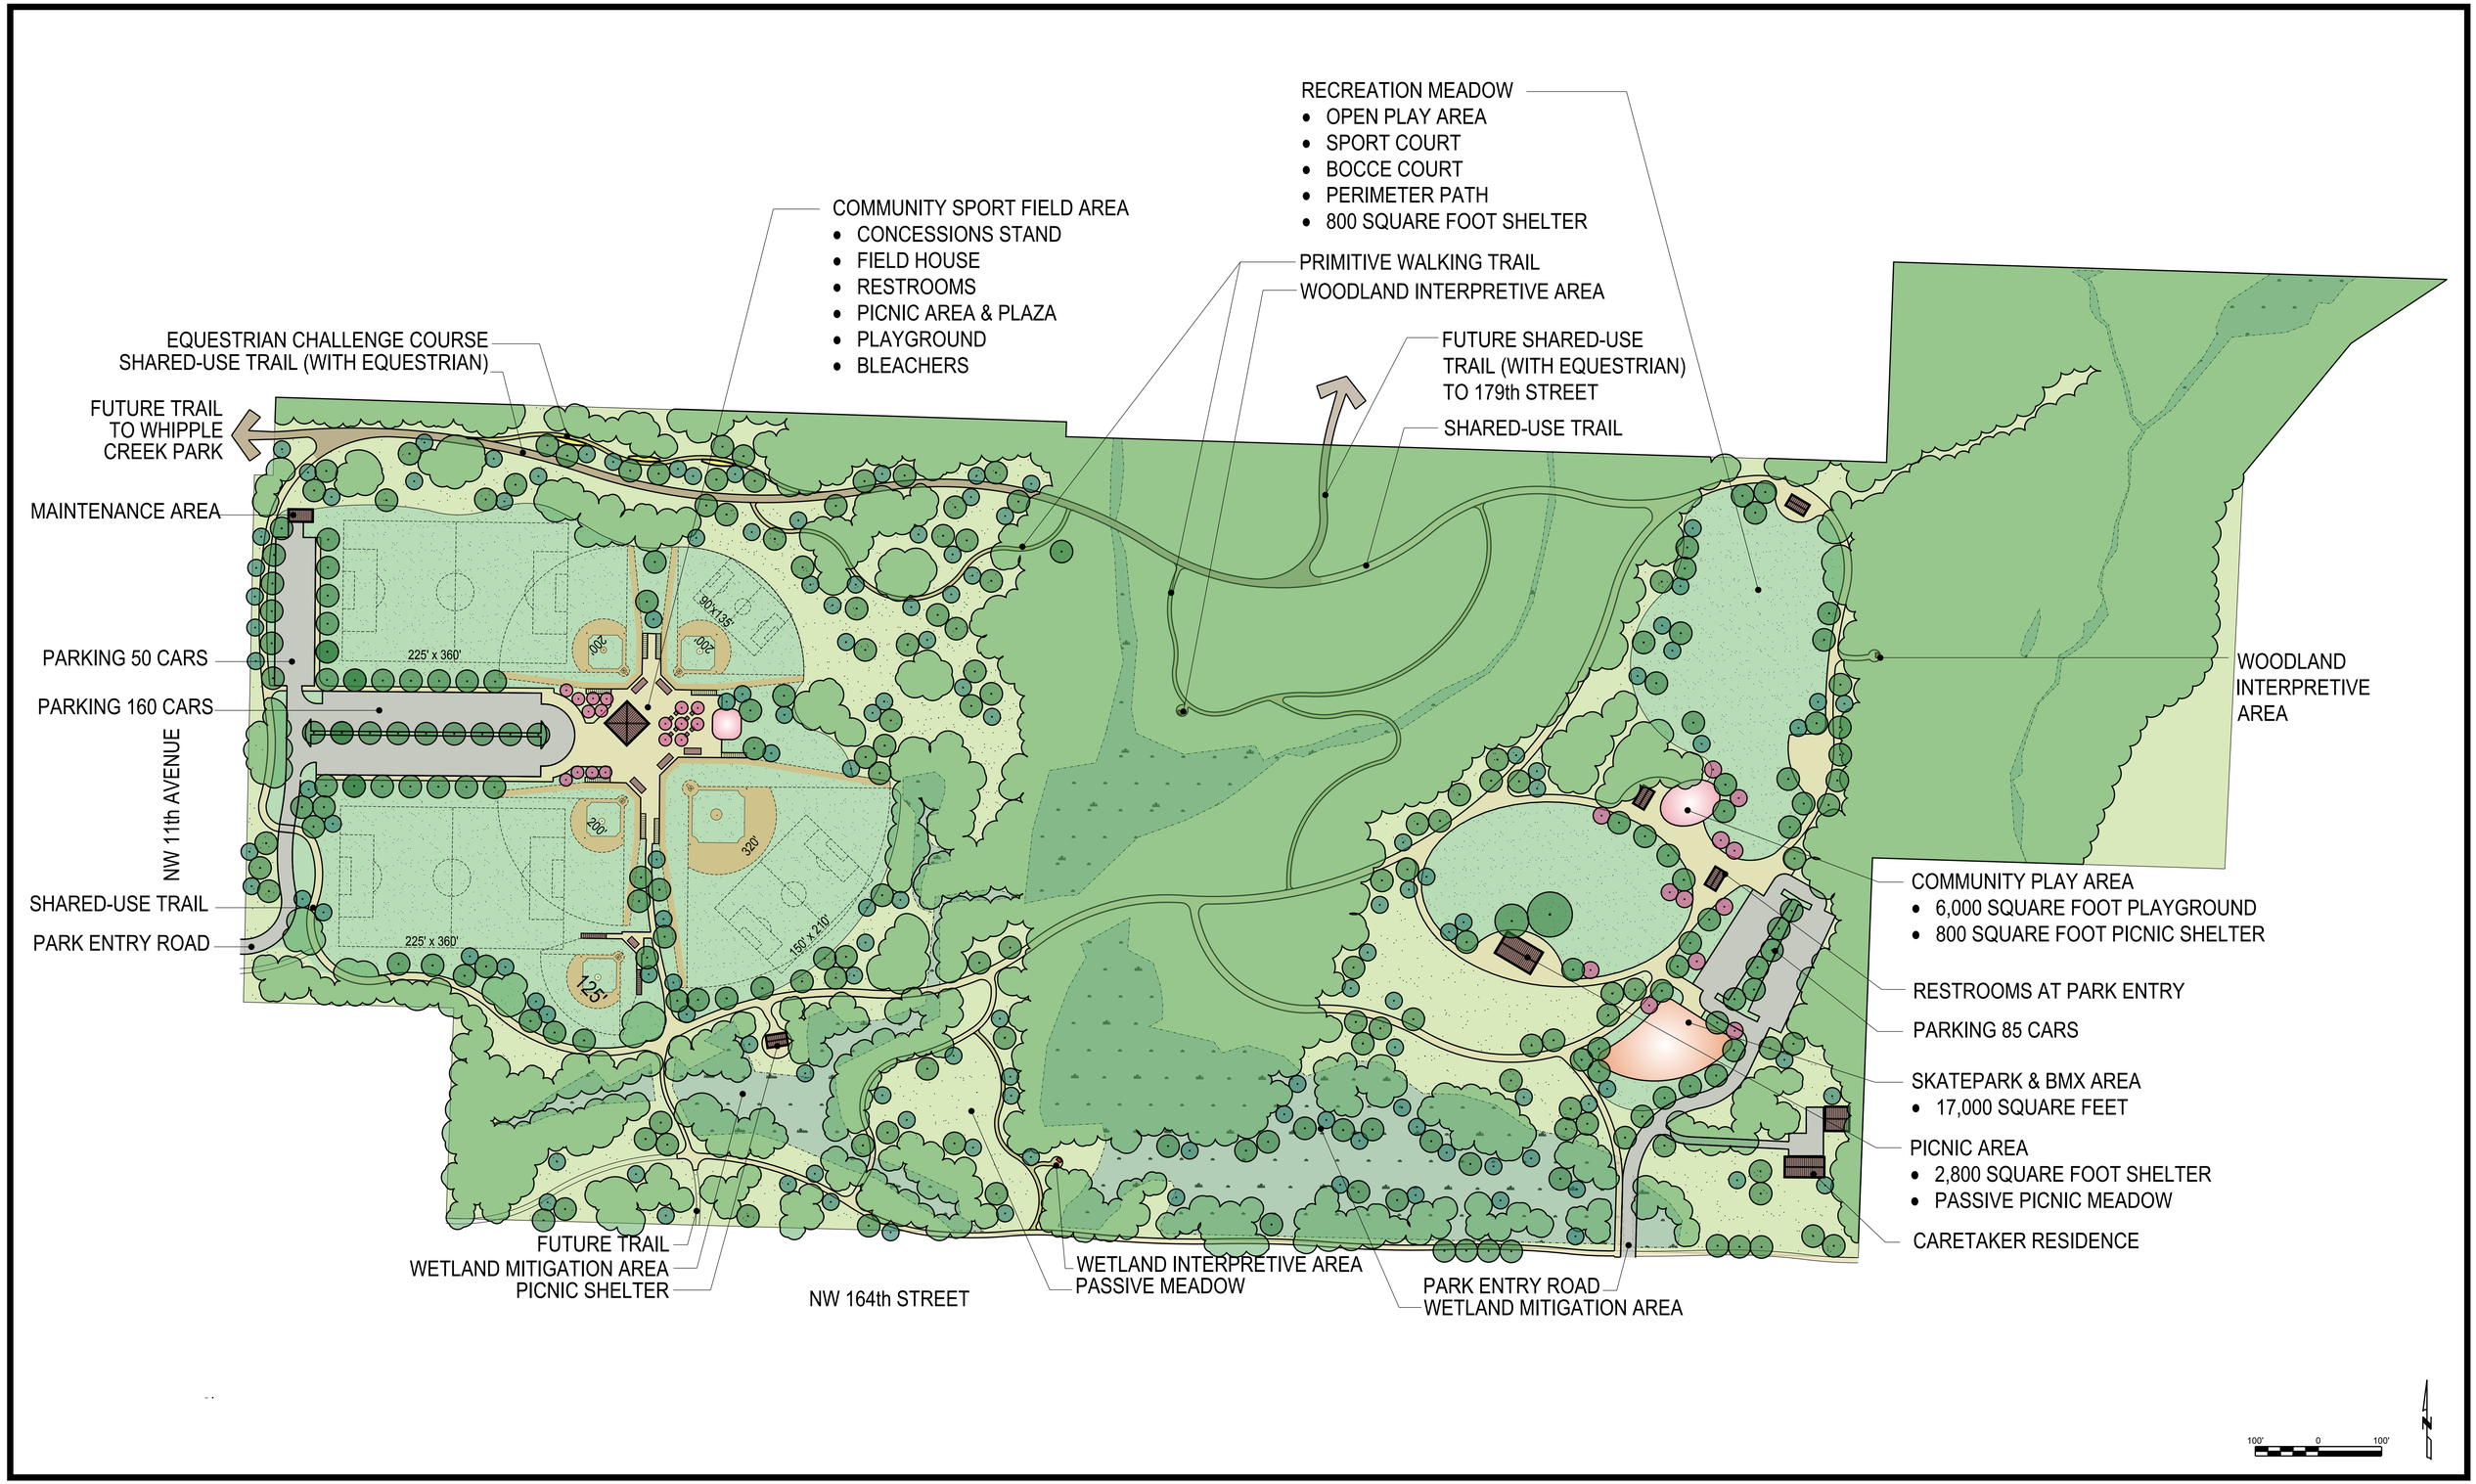

Vancouver/Clark Parks and Recreation Department

FAIRGROUNDS COMMUNITY PARK

Master Plan
November 2005

ILLAHEE GROUP INC.
LANDSCAPE ARCHITECTURE. PLANNING. DESIGN

VANCOUVER-CLARK PARKS & Recreation
We create community through people, parks and programs
www.vanclarkparks-rec.org