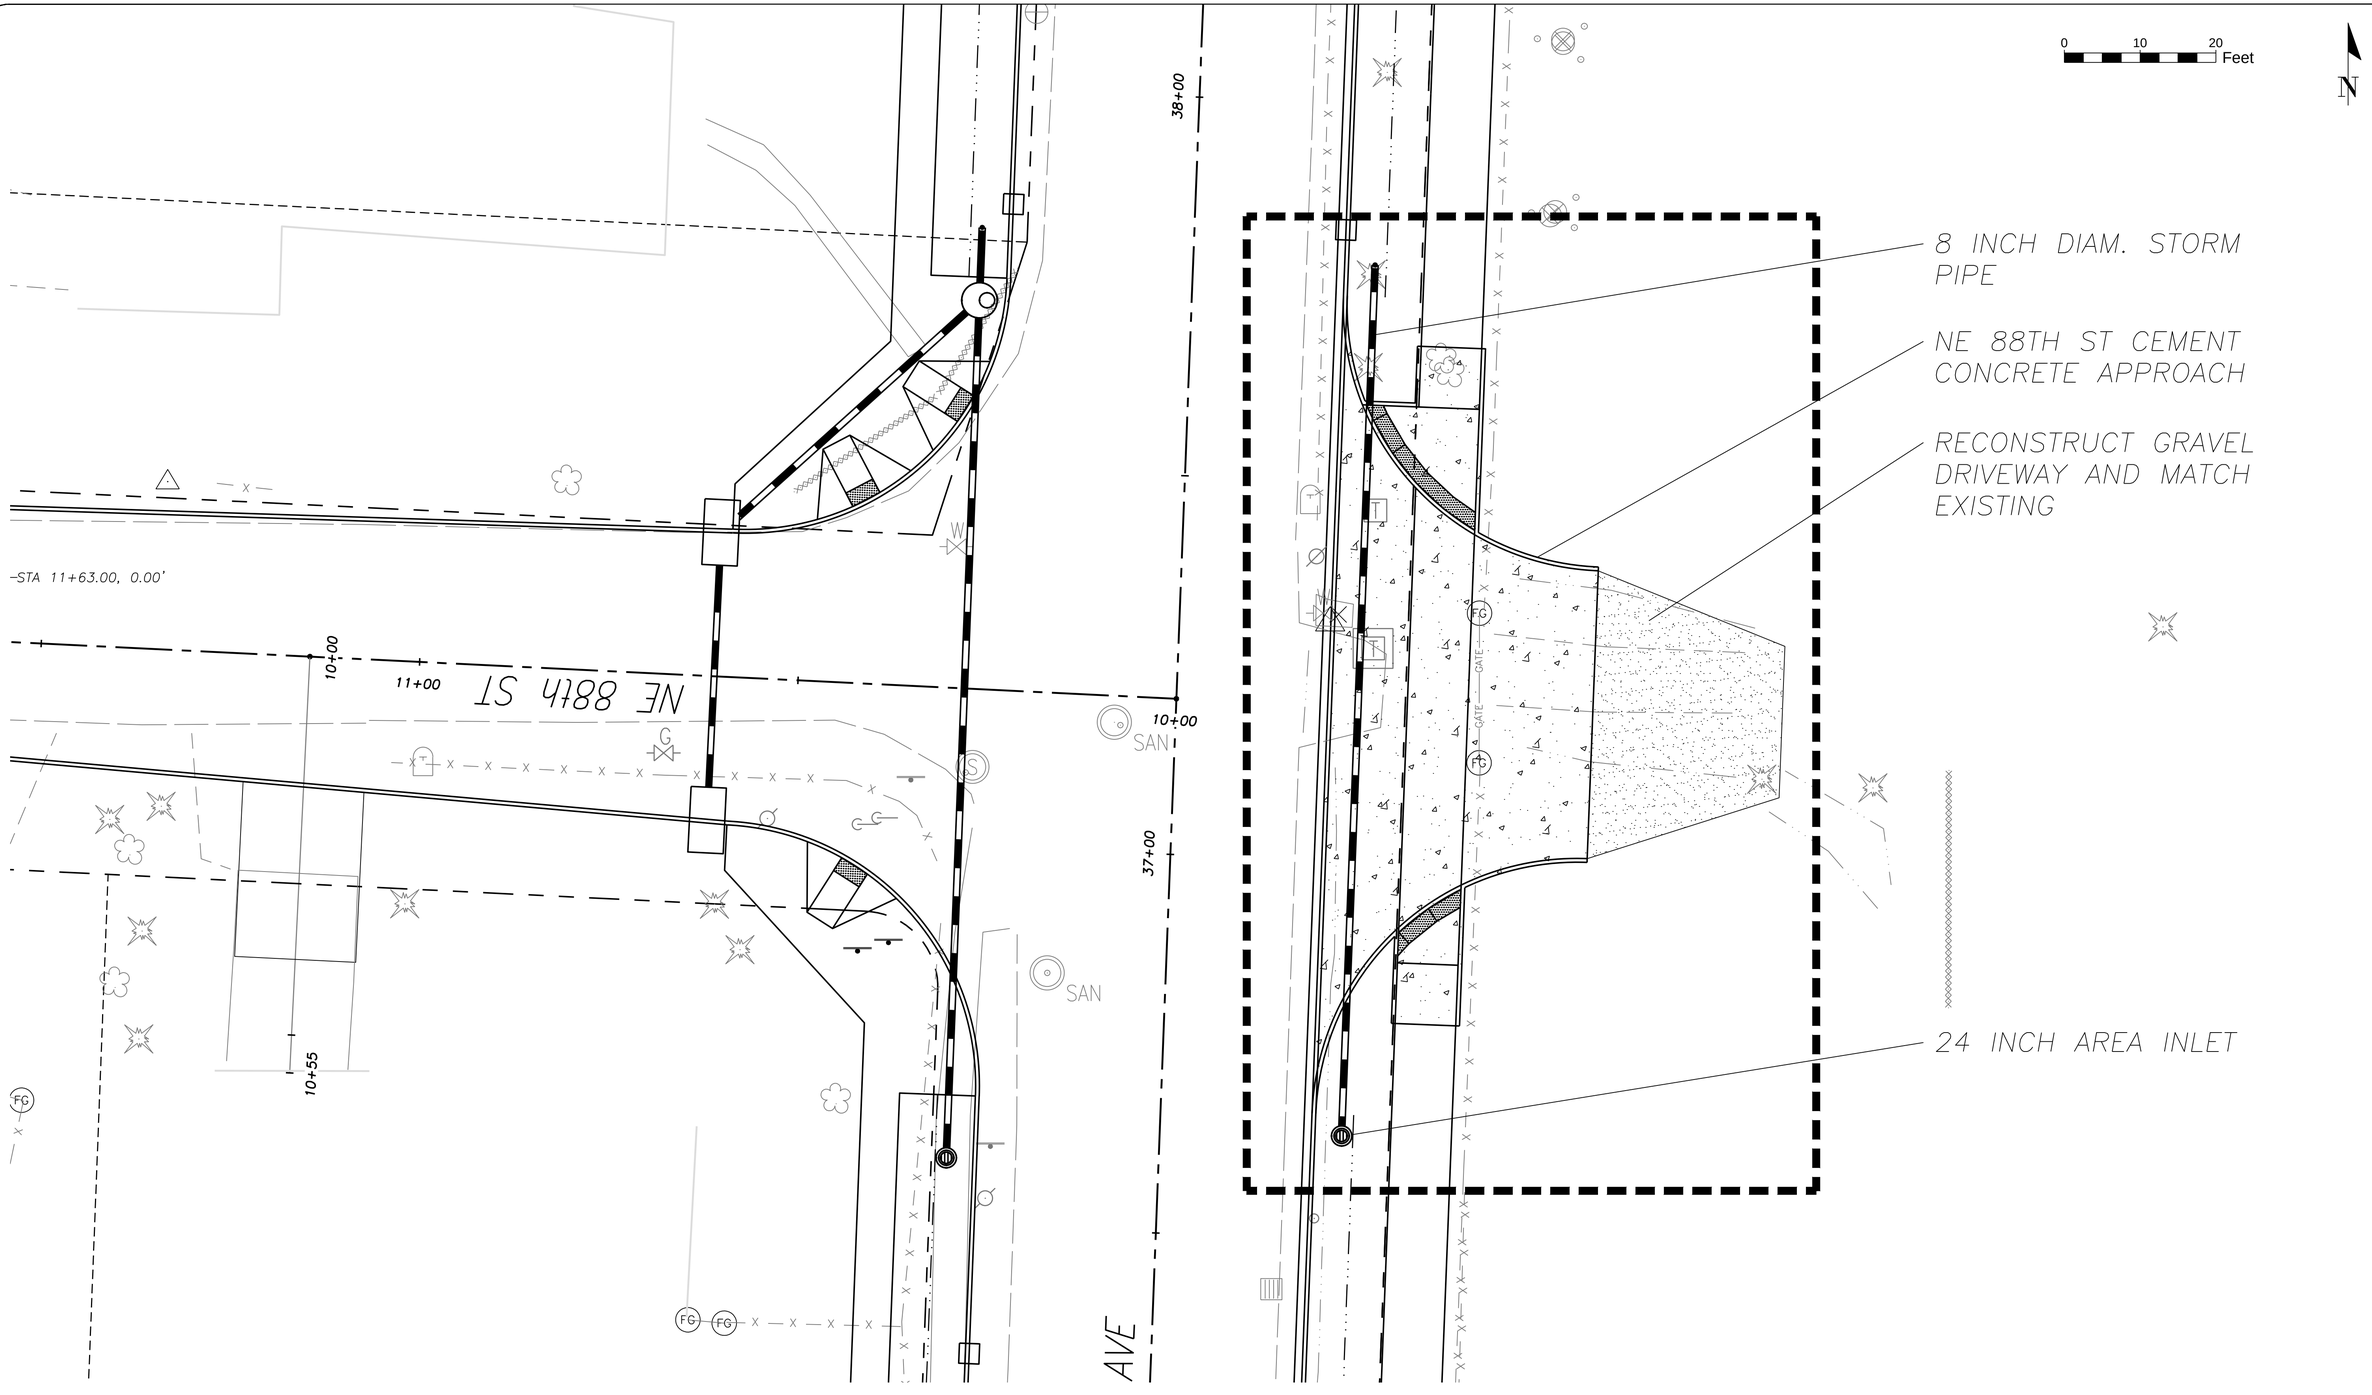

LOCATIONS OF EXISTING UTILITIES ARE APPROXIMATE AND MAY BE INCOMPLETE

CALL 48 HOURS BEFORE YOU DIG 1-800-424-5555 "It's the Law" NORTHWEST UTILITIES NOTIFICATION CENTER

CLARK COUNTY, WASHINGTON

TRANSPORTATION PROGRAM

PUBLIC WORKS
ENGINEERING & CONSTRUCTION DIVISION

ENGINEERING AND DESIGN SECTION

PRELIMINARY

NE 94TH AVENUE CRP# 350822

FUTURE NE 88TH ST EAST APPROACH

DATE 6/26/14

OF XXX