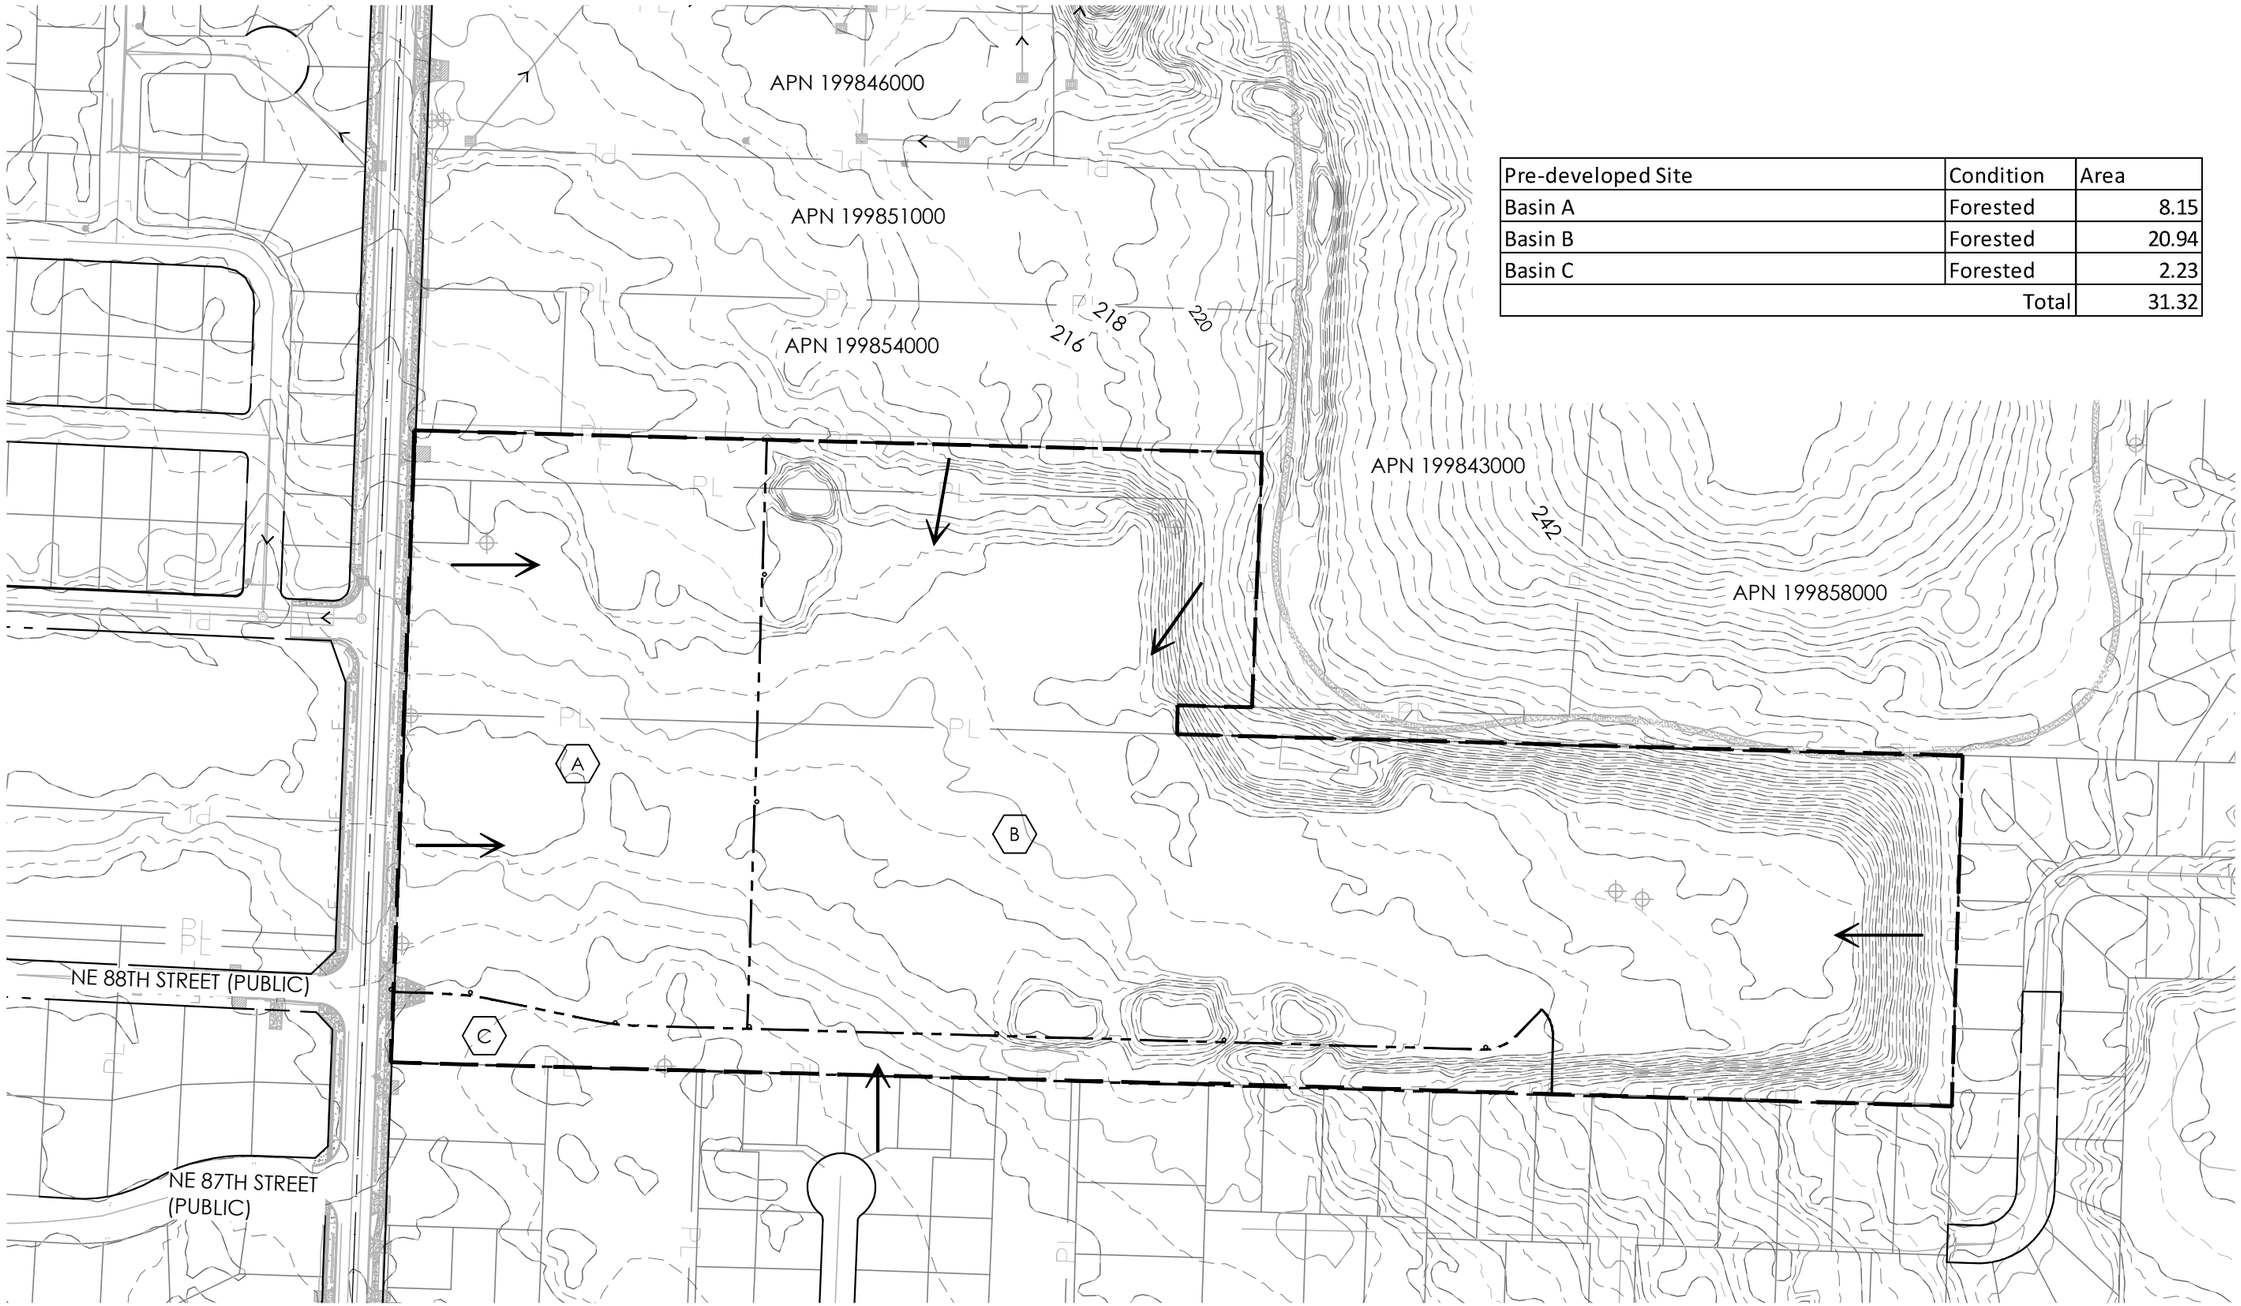

Pre-developed Site	Condition	Area
Basin A	Forested	8.15
Basin B	Forested	20.94
Basin C	Forested	2.23
	Total	31.32

Filepath:G:\00_MFA Civil 3D\00_PROJECTS\9059.07 Leichner\EXHIBIT\Basin Maps Exhibit 2.dwg

Printed by: Zachary Pyle

Date:10/10/2017 5:41:46 PM

MFA JOB #:	9059.07.03
ISSUE DATE:	10/10/2017
CHECKED:	S. FROST
DRAWN:	Z. PYLE

MAUL FOSTER ALONGI
400 EAST MILL PLAIN BLVD, SUITE 400
VANCOUVER, WA 98660
PHONE: 360.694.2691
www.maulfoster.com

PRE-DEVELOPMENT STORMWATER BASIN MAP

LEICHNER CAMPUS MASTER PLAN

CLARK COUNTY

CLARK COUNTY, WA

0 200' 400'

NOTE: BAR IS ONE INCH ON ORIGINAL DRAWING. IF NOT ONE INCH ON THIS SHEET, ADJUST SCALE ACCORDINGLY.

EXHIBIT 1