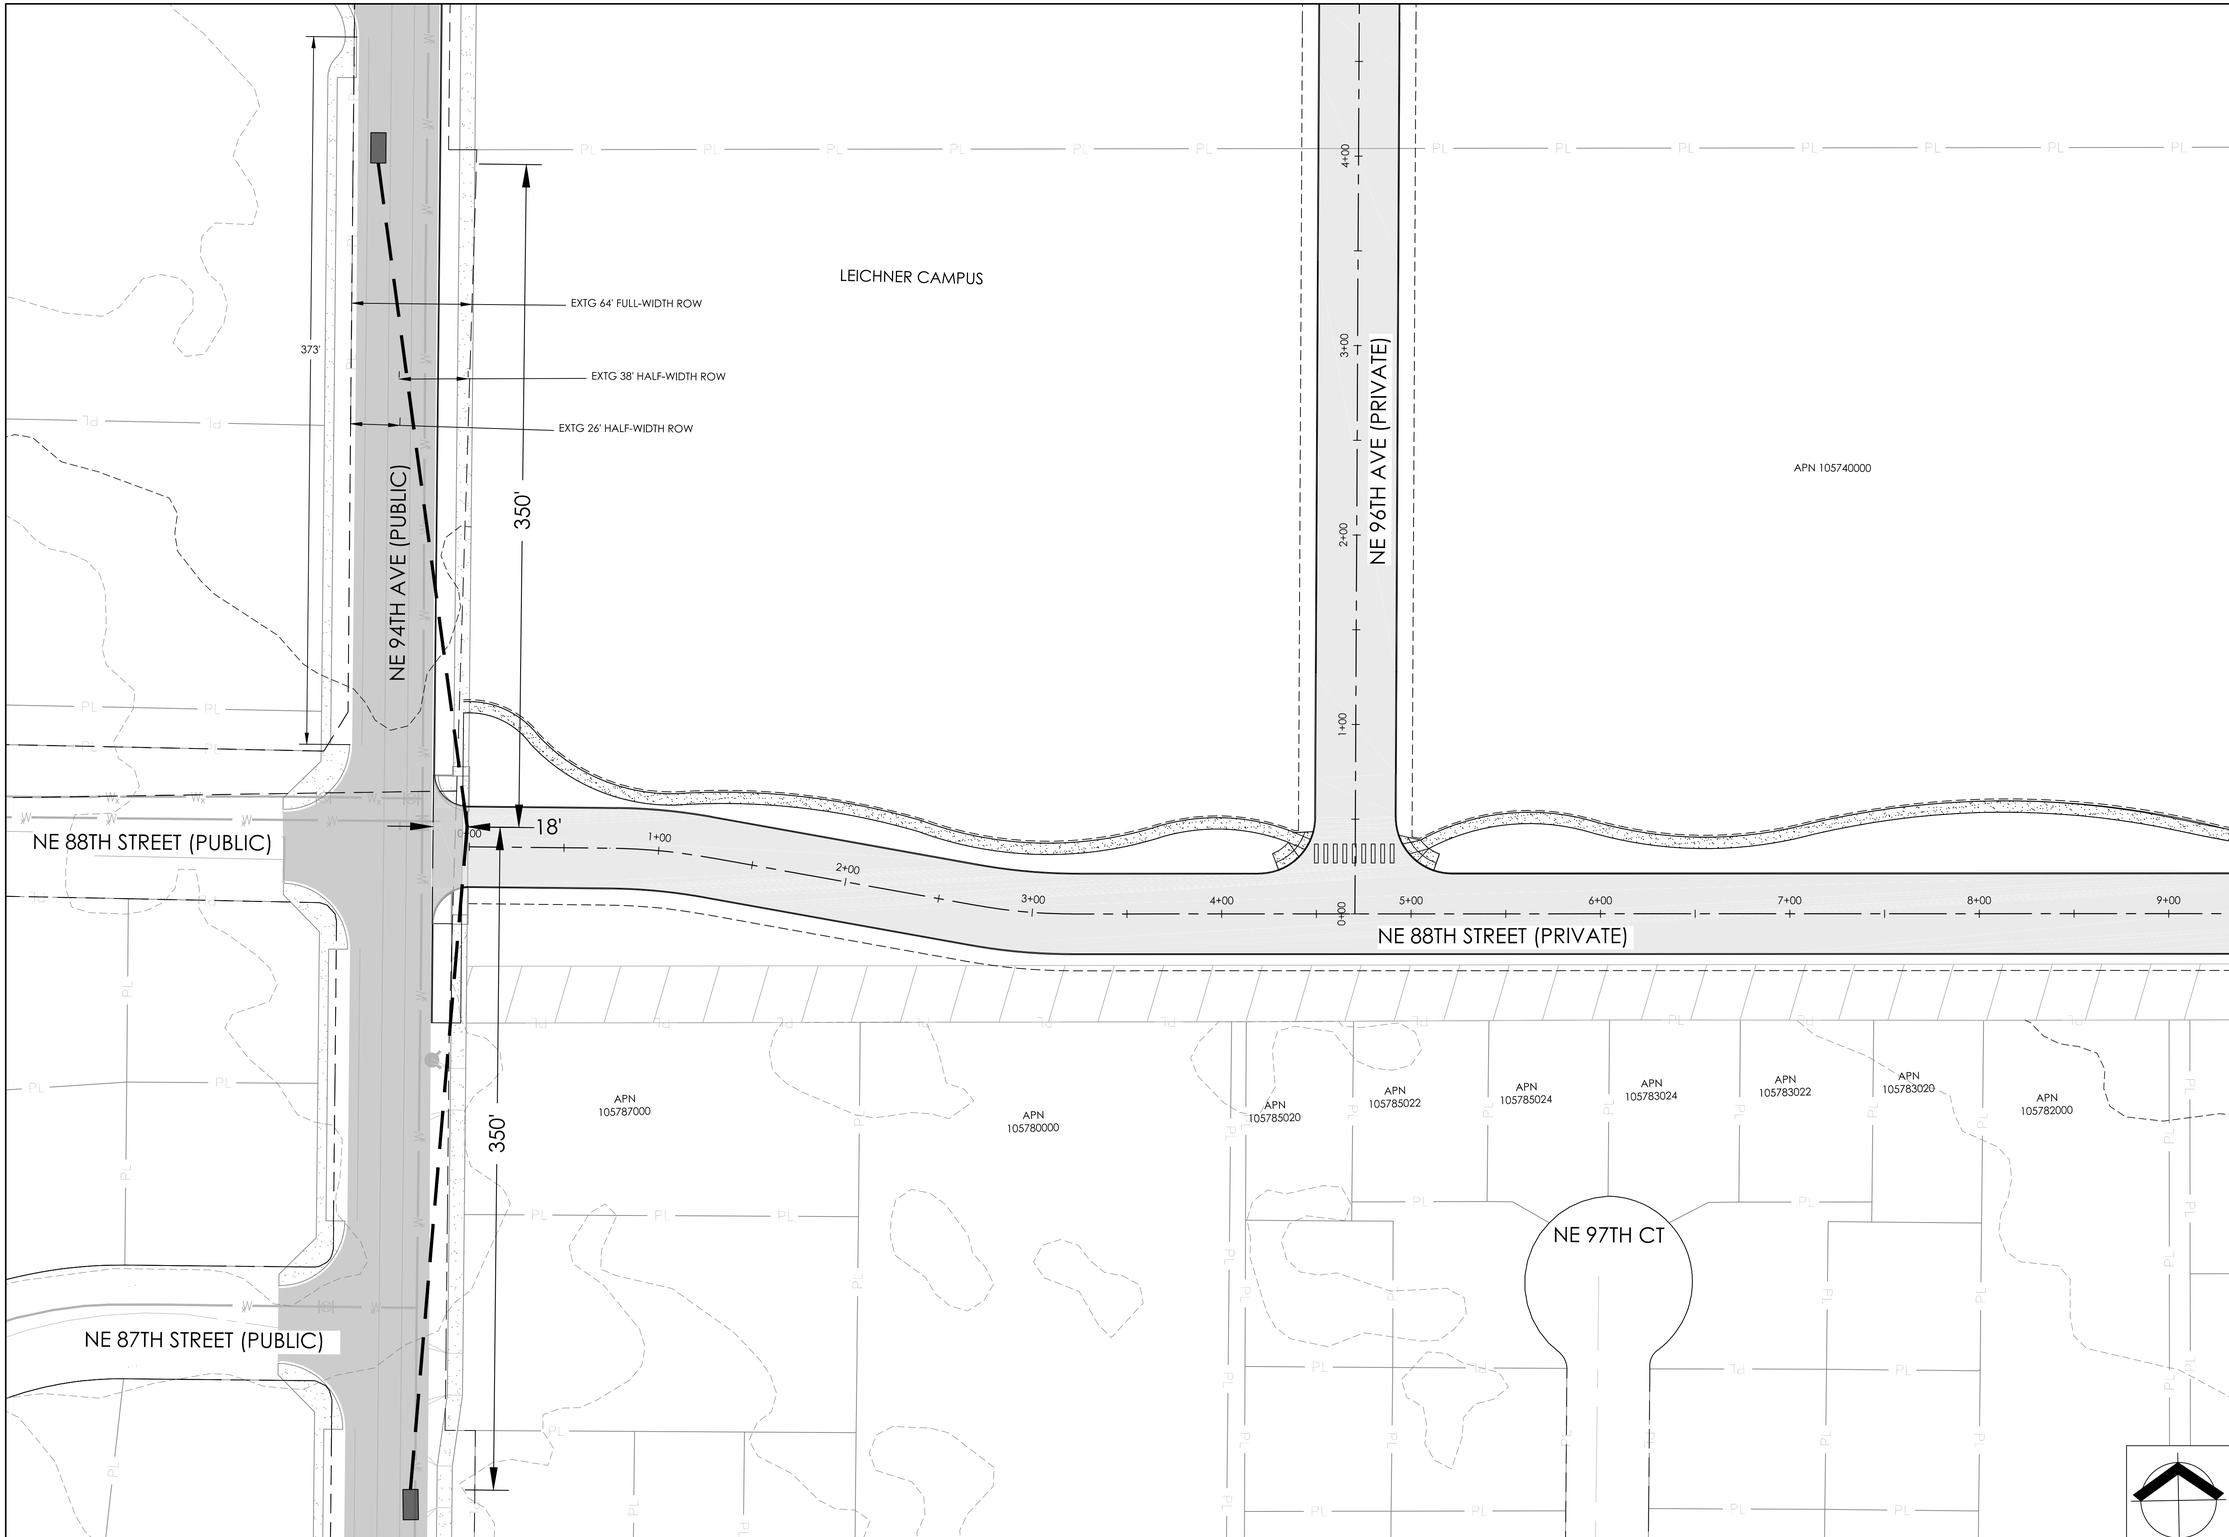

MAUL FOSTER ALONGI
2001 NW 19TH AVE, SUITE 200
PORTLAND, OR 97209
PHONE: 971.544.2139
www.maulfoster.com

CLARK COUNTY, WASHINGTON

This digital seal certifies the signatory and document content.

10/6/16

LEICHNER CAMPUS MASTER PLAN

CLARK COUNTY WA

VANCOUVER, WA

ISSUE	DATE	DESCRIPTION

PROJECT: 9059.07.03

DESIGNED: Z. PYLE

DRAWN: Z. PYLE

CHECKED: S. FROST

SCALE

0 40' 80'

NOTE: BAR IS ONE INCH ON ORIGINAL DRAWING. IF NOT ONE INCH ON THIS SHEET, ADJUST SCALE ACCORDINGLY.

SHEET TITLE

SIGHT-DISTANCE CERTIFICATION

SHEET

FIGURE A

PLOTTED ON: 2016-07-26 7:45 AM PLOTTED BY: Zachary Pyle FILENAME: G:\00_MFA Civil 3D\00_PROJECTS\9059.07 Leichner\EXHIBIT\Fig A - Site Distance.dwg